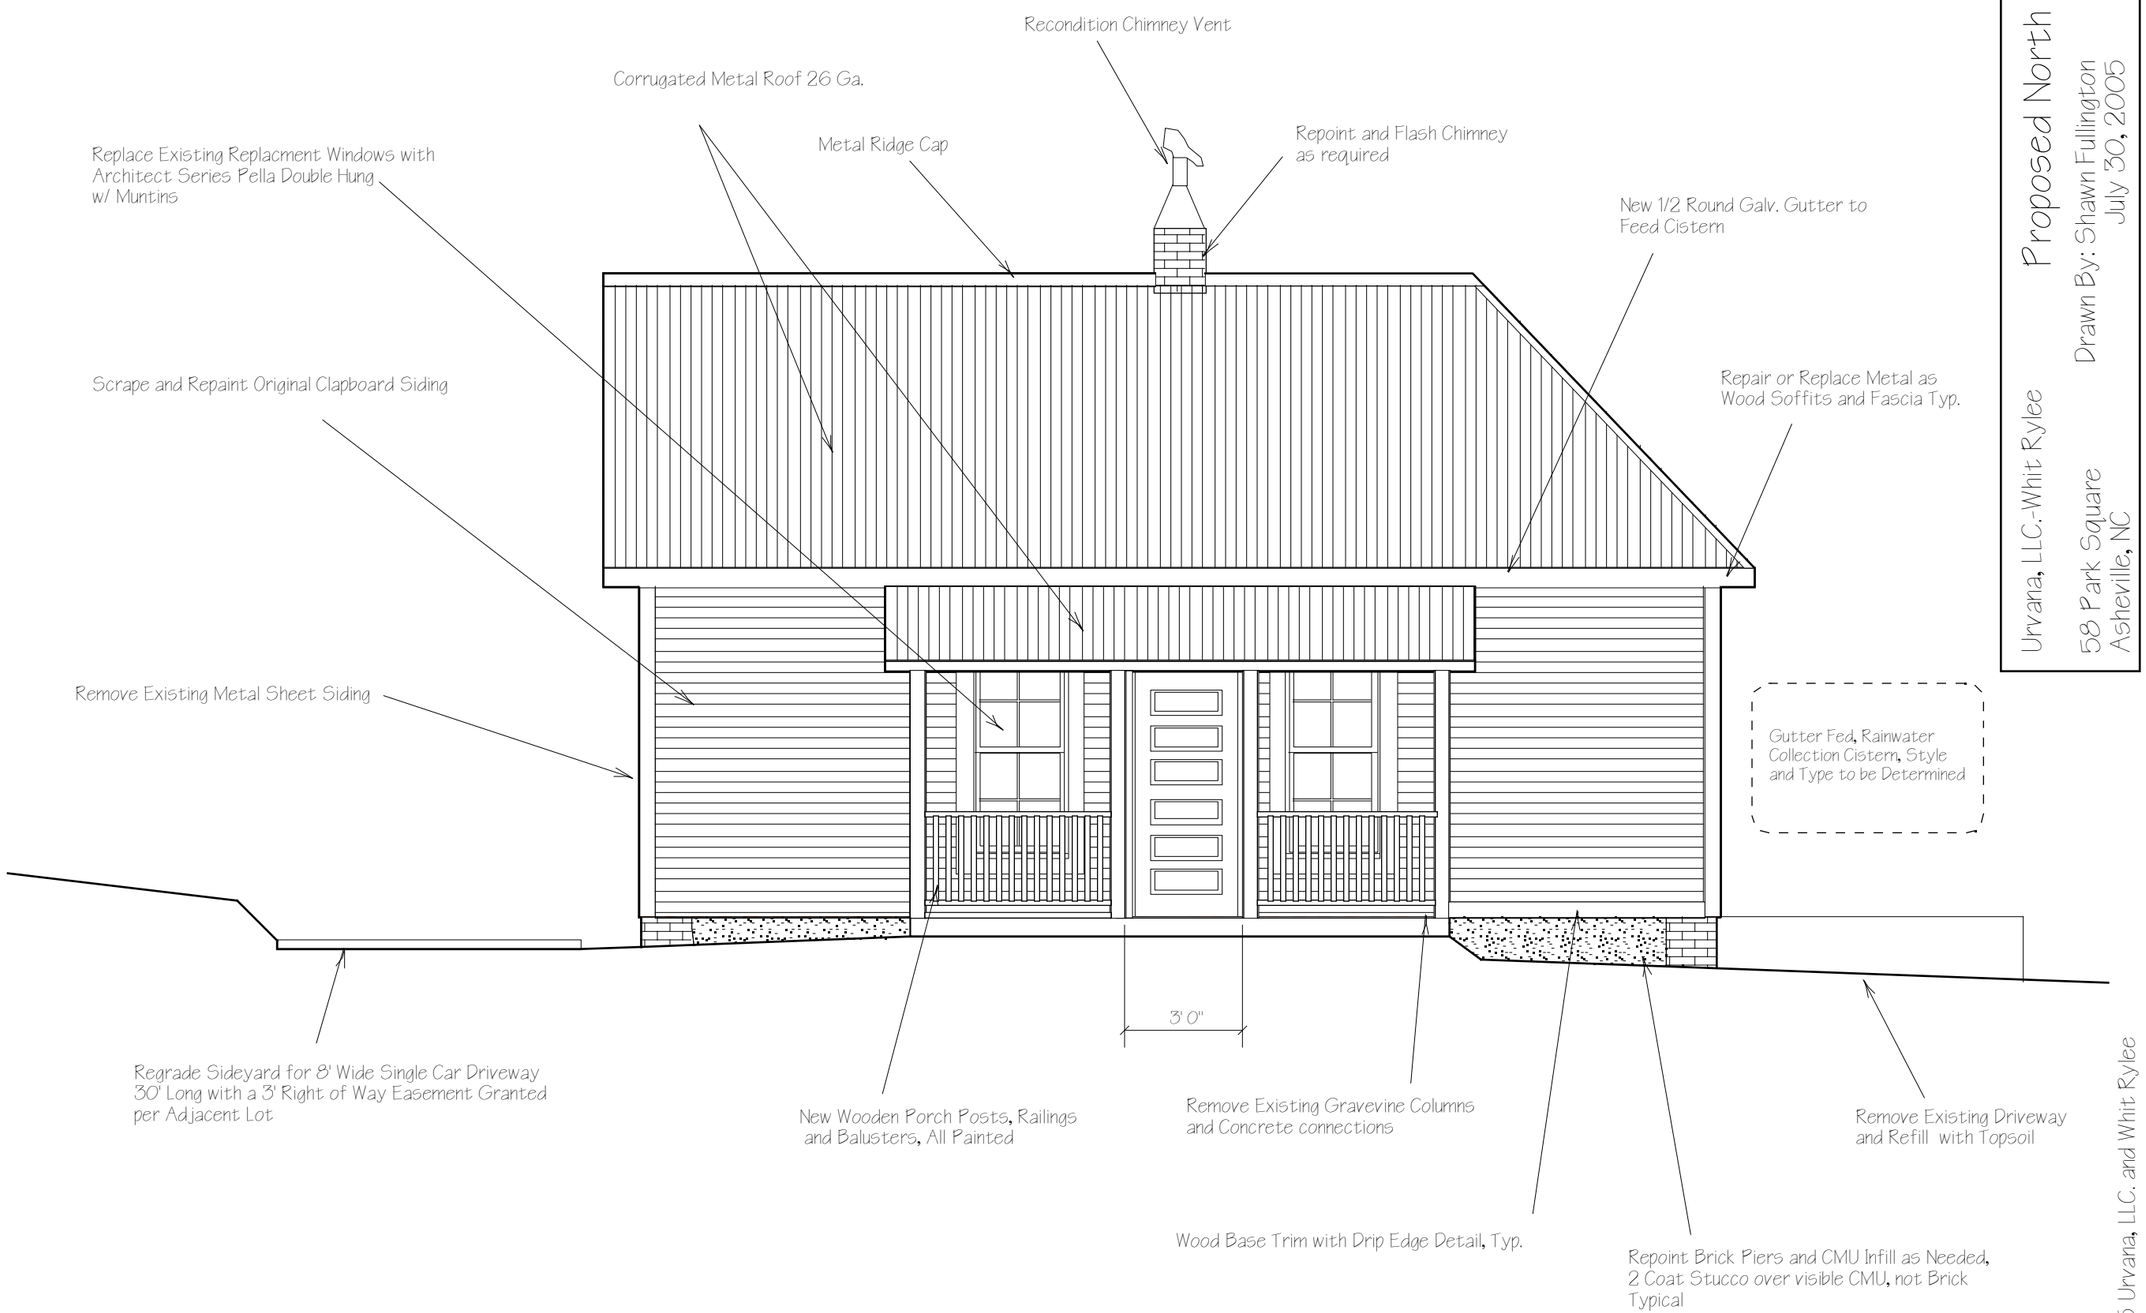

Proposed North Elevation 1/4"=1' 0"

Proposed North Elevation

01
Sheet

Drawn By: Shawn Fullington
July 30, 2005

Urvana, LLC.-Whit Rylee
58 Park Square
Asheville, NC

©2005 Urvana, LLC. and Whit Rylee